N

ROAD MARKING CONSTRUCTION DETAILS

1. ALL LINEMARKING TO BE "4 YEAR LIFE" MATERIAL FOR ARTERIAL ROADS.
2. ALL LINEMARKING TO BE APPLIED WITH GLASS BEADS.
3. REFER TO MRWA STANDARD DRAWINGS 9931-0198, 200331-091 & 200331-141.

DOUBLE LANE LINE (80mm WIDE LINE) — 31M LINE AND 80mm GAP

UNBROCKEN BARRIER LINE (120mm WIDE LINE)

EDGE LINE (120mm WIDE LINE)

STOP LINE (300mm UNSIGNALISED INTERSECTIONS) (450mm SIGNALISED INTERSECTIONS)

LEGEND:

- NEW MOUNTABLE KERB
- EXISTING KERBLINE TO REMAIN
- UNDERGROUND POWER LINE
- SEWER PIPE
- WATER SUPPLY PIPE
- TELSTRA
- OVERHEAD POWER SUPPLY
- GAS PIPE
- STORMWATER
- YELLOW UNI-DIRECTIONAL RAISED REFLECTIVE PAVEMENT MARKER (RRPM)
- YELLOW BI-DIRECTIONAL RAISED REFLECTIVE PAVEMENT MARKER (RRPM)
- OVERHEAD POWER POLE
- OVERLAY 30MM THICK RED HOTMIX
- CONCRETE INFILL FOR NEW PATH — SIGN POST
- RED CONCRETE INFILL FOR ISLAND — TREE

CONSTRUCTION NOTES:

1. SUPERVISOR IS TO PREPARE AN APPROVED TRAFFIC MANAGEMENT PLAN PIROR TO COMMENCEMENT OF WORKS.
2. SUPERVISOR IS TO LOCATE ALL SERVICES ON SITE PRIOR TO COMMENCEMENT OF WORK .
3. ALL DISTURBANCE CAUSED BY CONTRACTORS ARE TO BE REINSTATED.
4. CEVERON/DIAGONAL MARKINGS ARE TO BE DONE AS PER MRWA STANDARDS.
5. NO TREES ARE TO BE FELLED, LOPPED OR REMOVED WITHOUT APPROVAL OF COUNCIL'S ENVIRONMENTAL MANAGEMENT OFFICER.
6. ALL DISTURBED EARTHWORK ON FOOTPATH TO BE TURFED UNLESS NOTED OTHERWISE.
7. SEALED, CONCRETE OR PAVED DRIVEWAYS TO BE REINSTATED TO EXISTING STANDARD.
8. ALL NEW KERBING TO BE SEMI-MOUNTABLE UNLESS NOTED OTHERWISE.
9. REFER TO STANDARD DRAWING No. 7 - 2002 - 001 - SHEETS 1-3 FOR PATH AND RAMP CONSTRUCTION DETAILS.
10. CONCRETE DRIVEWAY IS TO BE BUILT IN ACCORDANCE WITH COUNCIL KNOCKDOWN KERB AS PER STANDARD DRAWING.
11. TRAFFIC ISLANDS AND LINE MARKINGS ARE TO BE DONE IN ACCORDANCE WITH MAIN ROADS STANDARDS.
12. TRAFFIC INFILL TO BE BUILT WITH COLORED (RED) CONCRETE TO MATCH WITH EXISTING ISLANDS.
13. ALL PROPERTY OWNERS ARE TO BE NOTIFIED AND CONSULTED WITH PRIOR TO COMMENCEMENT OF WORKS.
14. ALL SERVICE PITS AND MANHOLE COVERS TO BE ALIGNED FLUSH WITH NEW FINISHED LEVEL AND NOTIFY SERVICE PROVIDERS AS REQUIRED.
15. REMOVE EXISTING LINE MARKING AS REQUIRED.
16. THE SITE IS TO BE LEFT IN A CLEAN AND TIDY CONDITION ON COMPLETION OF THE WORKS.

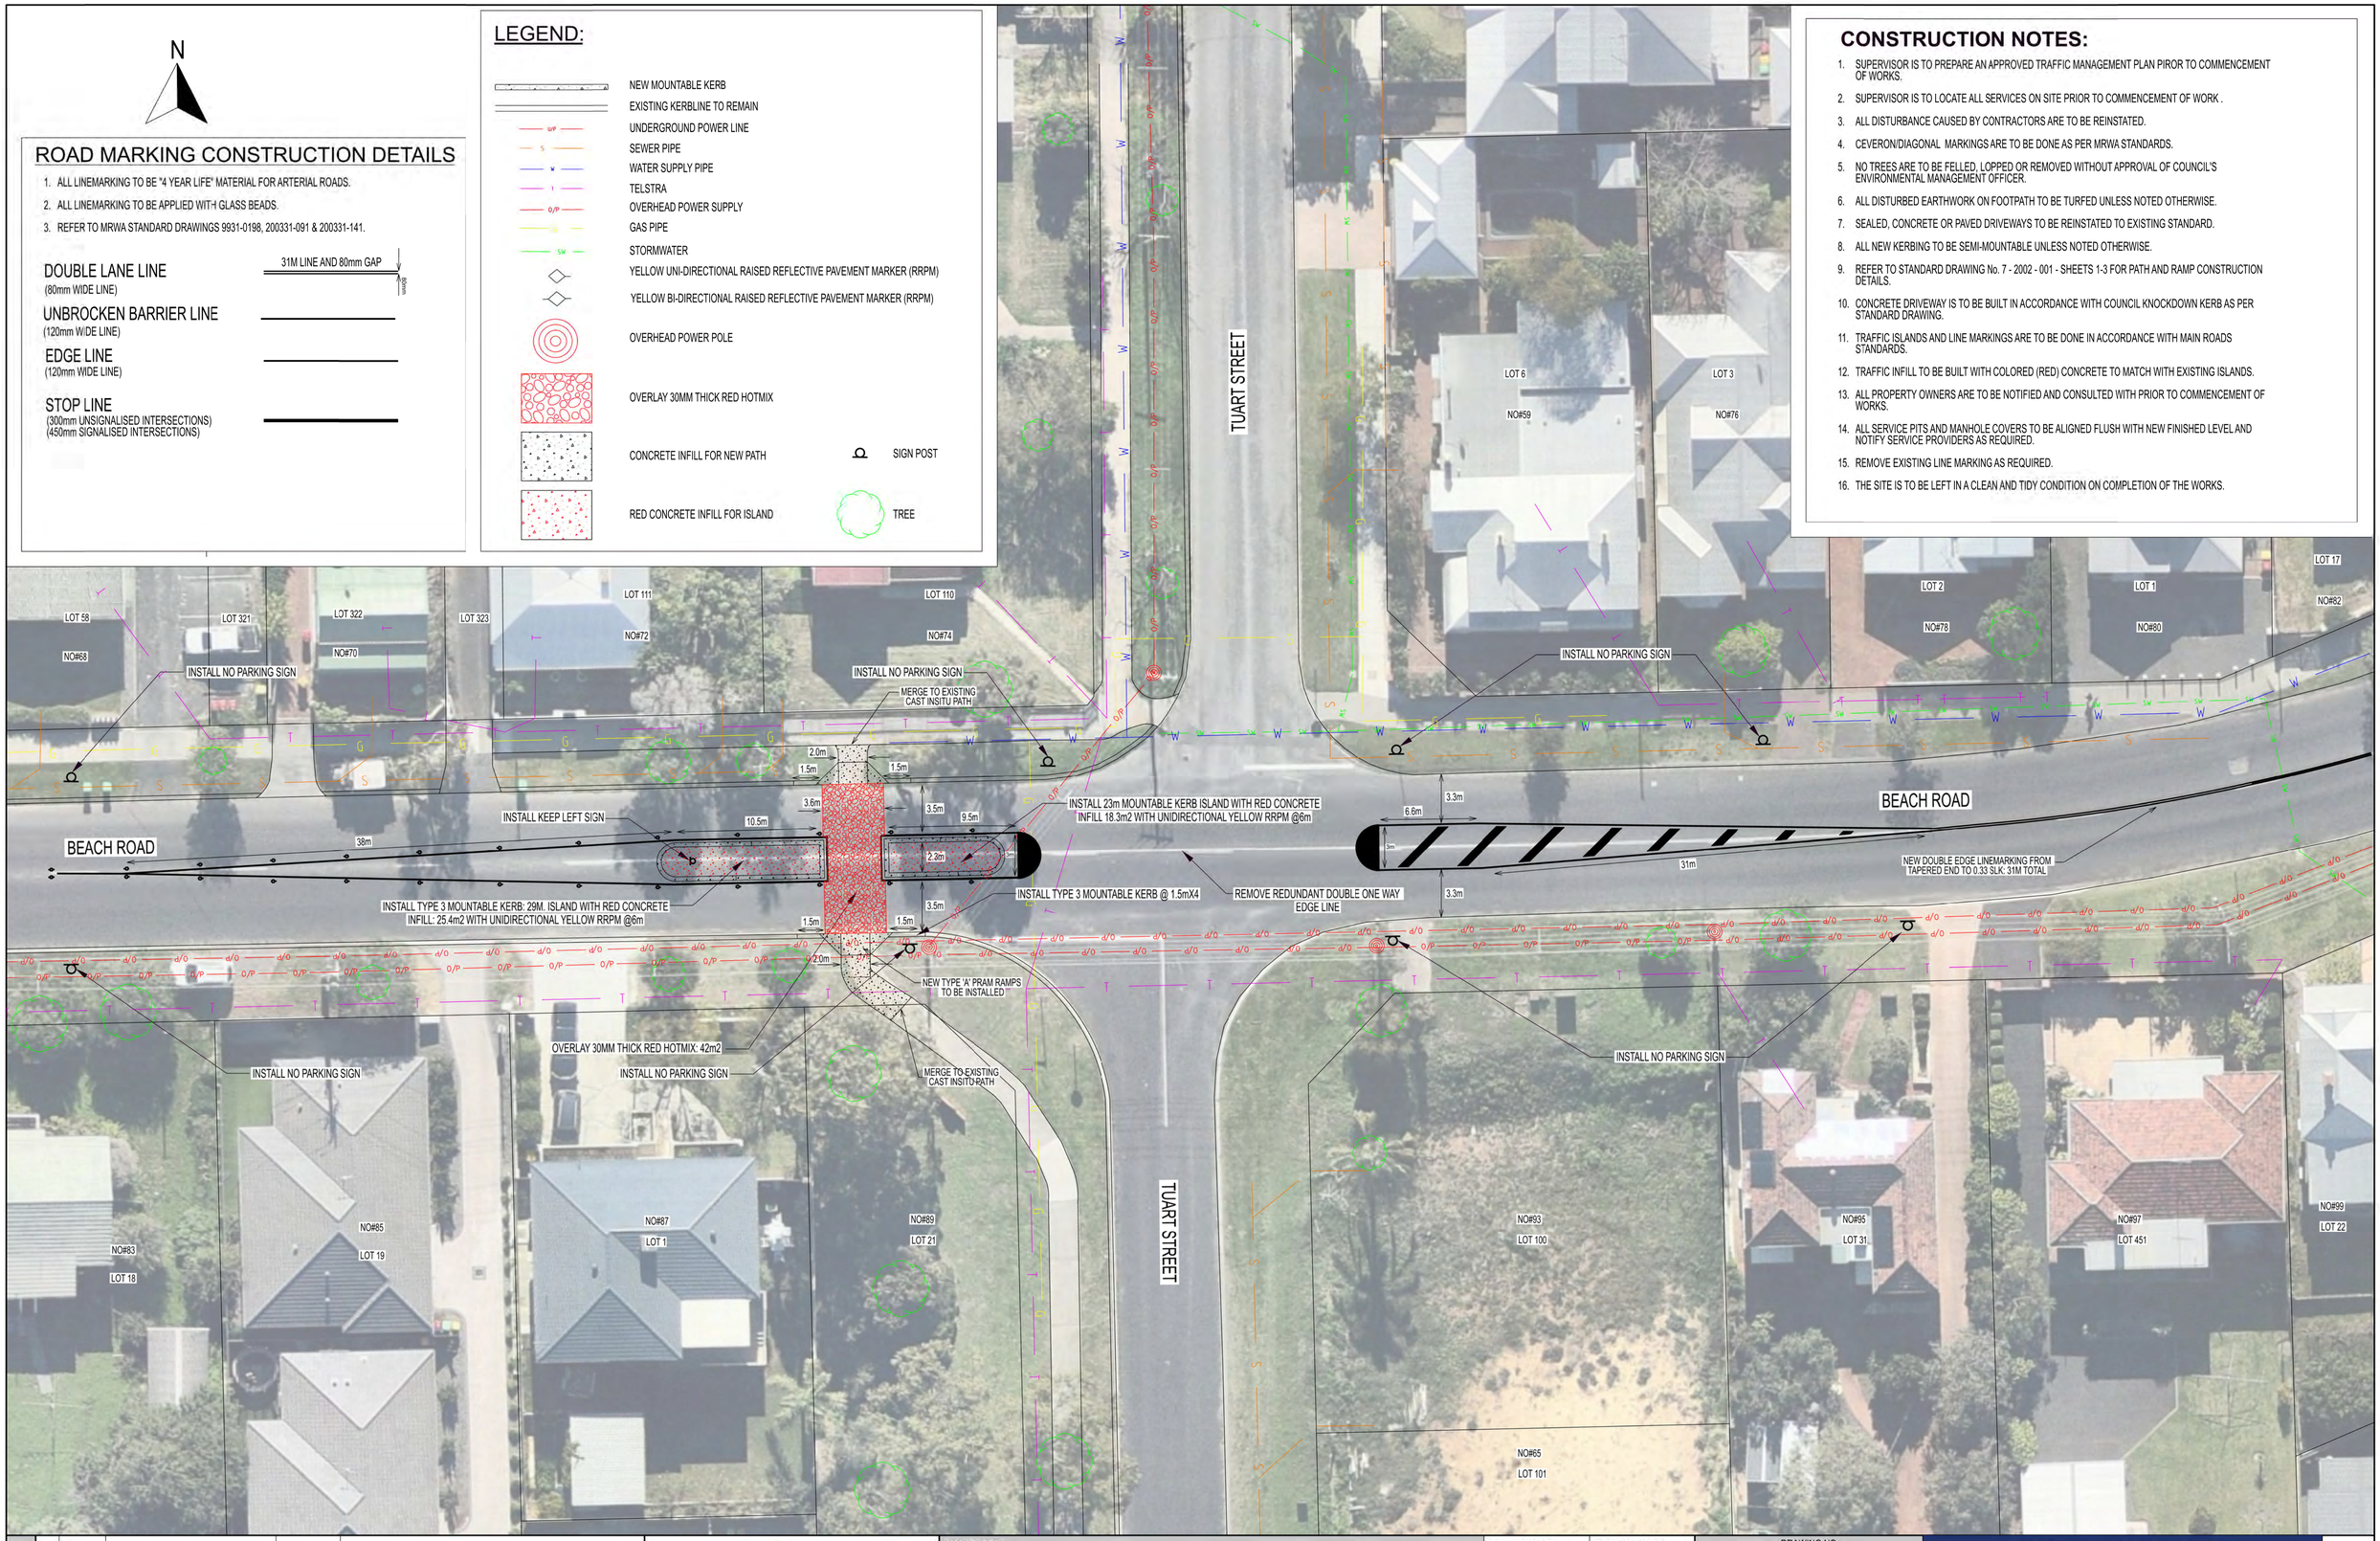

AMENDMENTS				
A	08/2023	ISSUED FOR DISCUSSION	RWD	
REV	DATE	DESCRIPTION	DRAWN	

CITY OF BUNBURY
THESE PLANS ARE NOT TO BE USED FOR CONSTRUCTION UNLESS SIGNED FOR CONSTRUCTION

SIGNATURES:			DATUM V: AHD71	DATUM H: MGA94
DESIGNED BY: RUVINDU DON	APPROVED BY: AARON LINDSAY	APPROVED BY: SUPERVISOR	SURVEYOR: KELLEE NUNN	
DATE: 07/08/2023	DATE: 07/08/2023	DATE:		
DRAWING FILENAME:	N:\engineering\development & design\drawings\road\beach rd latm\			

DRAWING NO:	ISSUED FOR DISCUSSION	A1
1-2023-013 / COB/5863	BEACH ROAD LATM PROPOSED REFUGEE ISLAND STRIP	REV. A
SHEET: 1 OF 1 / SCALE: 1:200 @ A1		

BEFORE YOU DIG www.byda.com.au